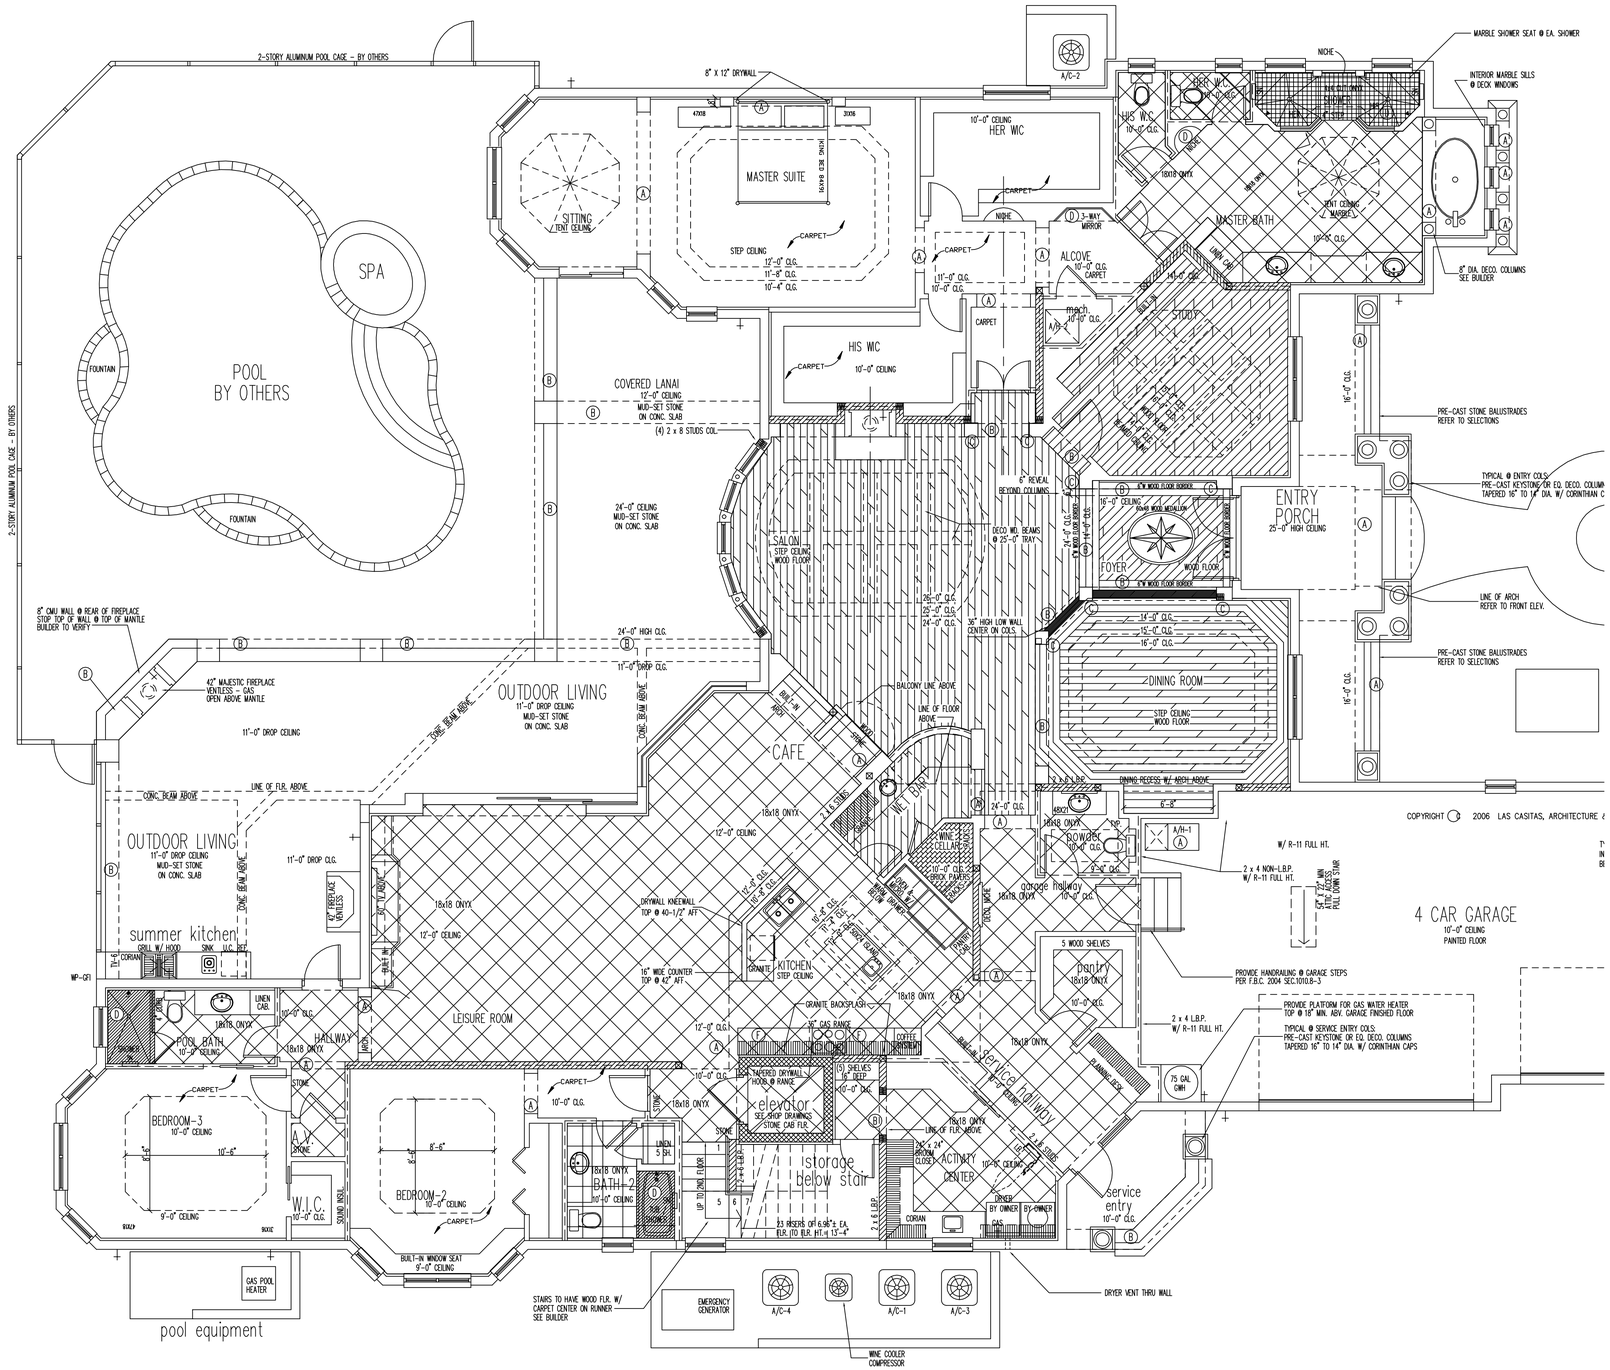

FIRST FLOOR PLAN-FLOORING PLAN

SCALE : 3/16" = 1'-0"
8-11-07

JOANN CALLEIA, INC
INTERIOR DESIGN ASID ALLIED
2851 GULF GATE DRIVE
SARASOTA, FL 34231
PHONE: 941-927-1644